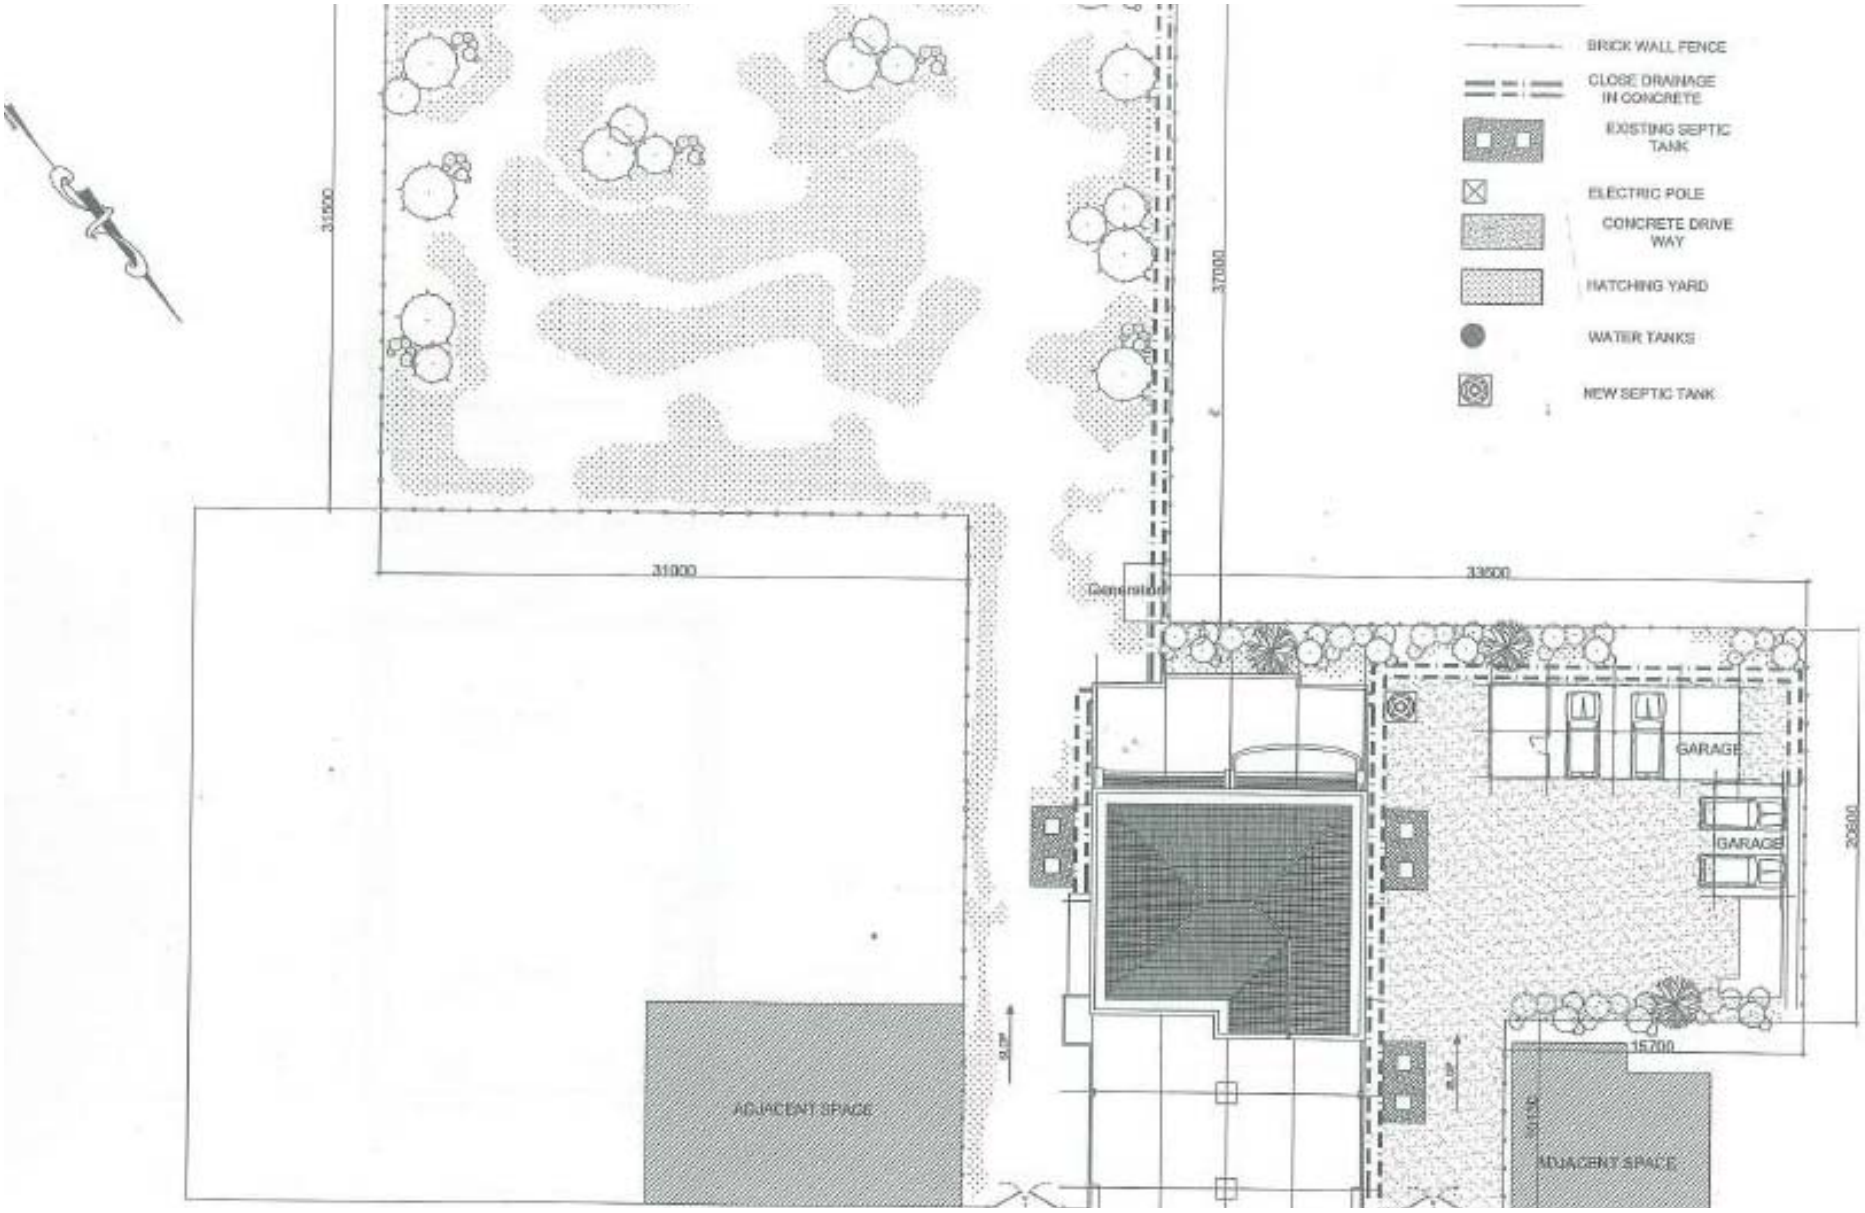
BRICK WALL FENCE
CLOSE DRAINAGE IN CONCRETE
EXISTING SEPTIC TANK
ELECTRIC POLE
CONCRETE DRIVE WAY
HATCHING YARD
WATER TANKS
NEW SEPTIC TANK
31500
31000
37000
33500
Generator
GARAGE
GARAGE
20800
15700
ADJACENT SPACE
ADJACENT SPACE